

SPYRE
DESIGNWORKS

781-521-2838


7 BROWN RD.
SWAMPSOTT MA 01907

WWW.SPYREDESIGN.COM


670 MASS AVE RENOVATION

MASSACHUSETTS AVE, ARLINGTON MA

PROPOSED KITCHEN / BATH RENOVATION

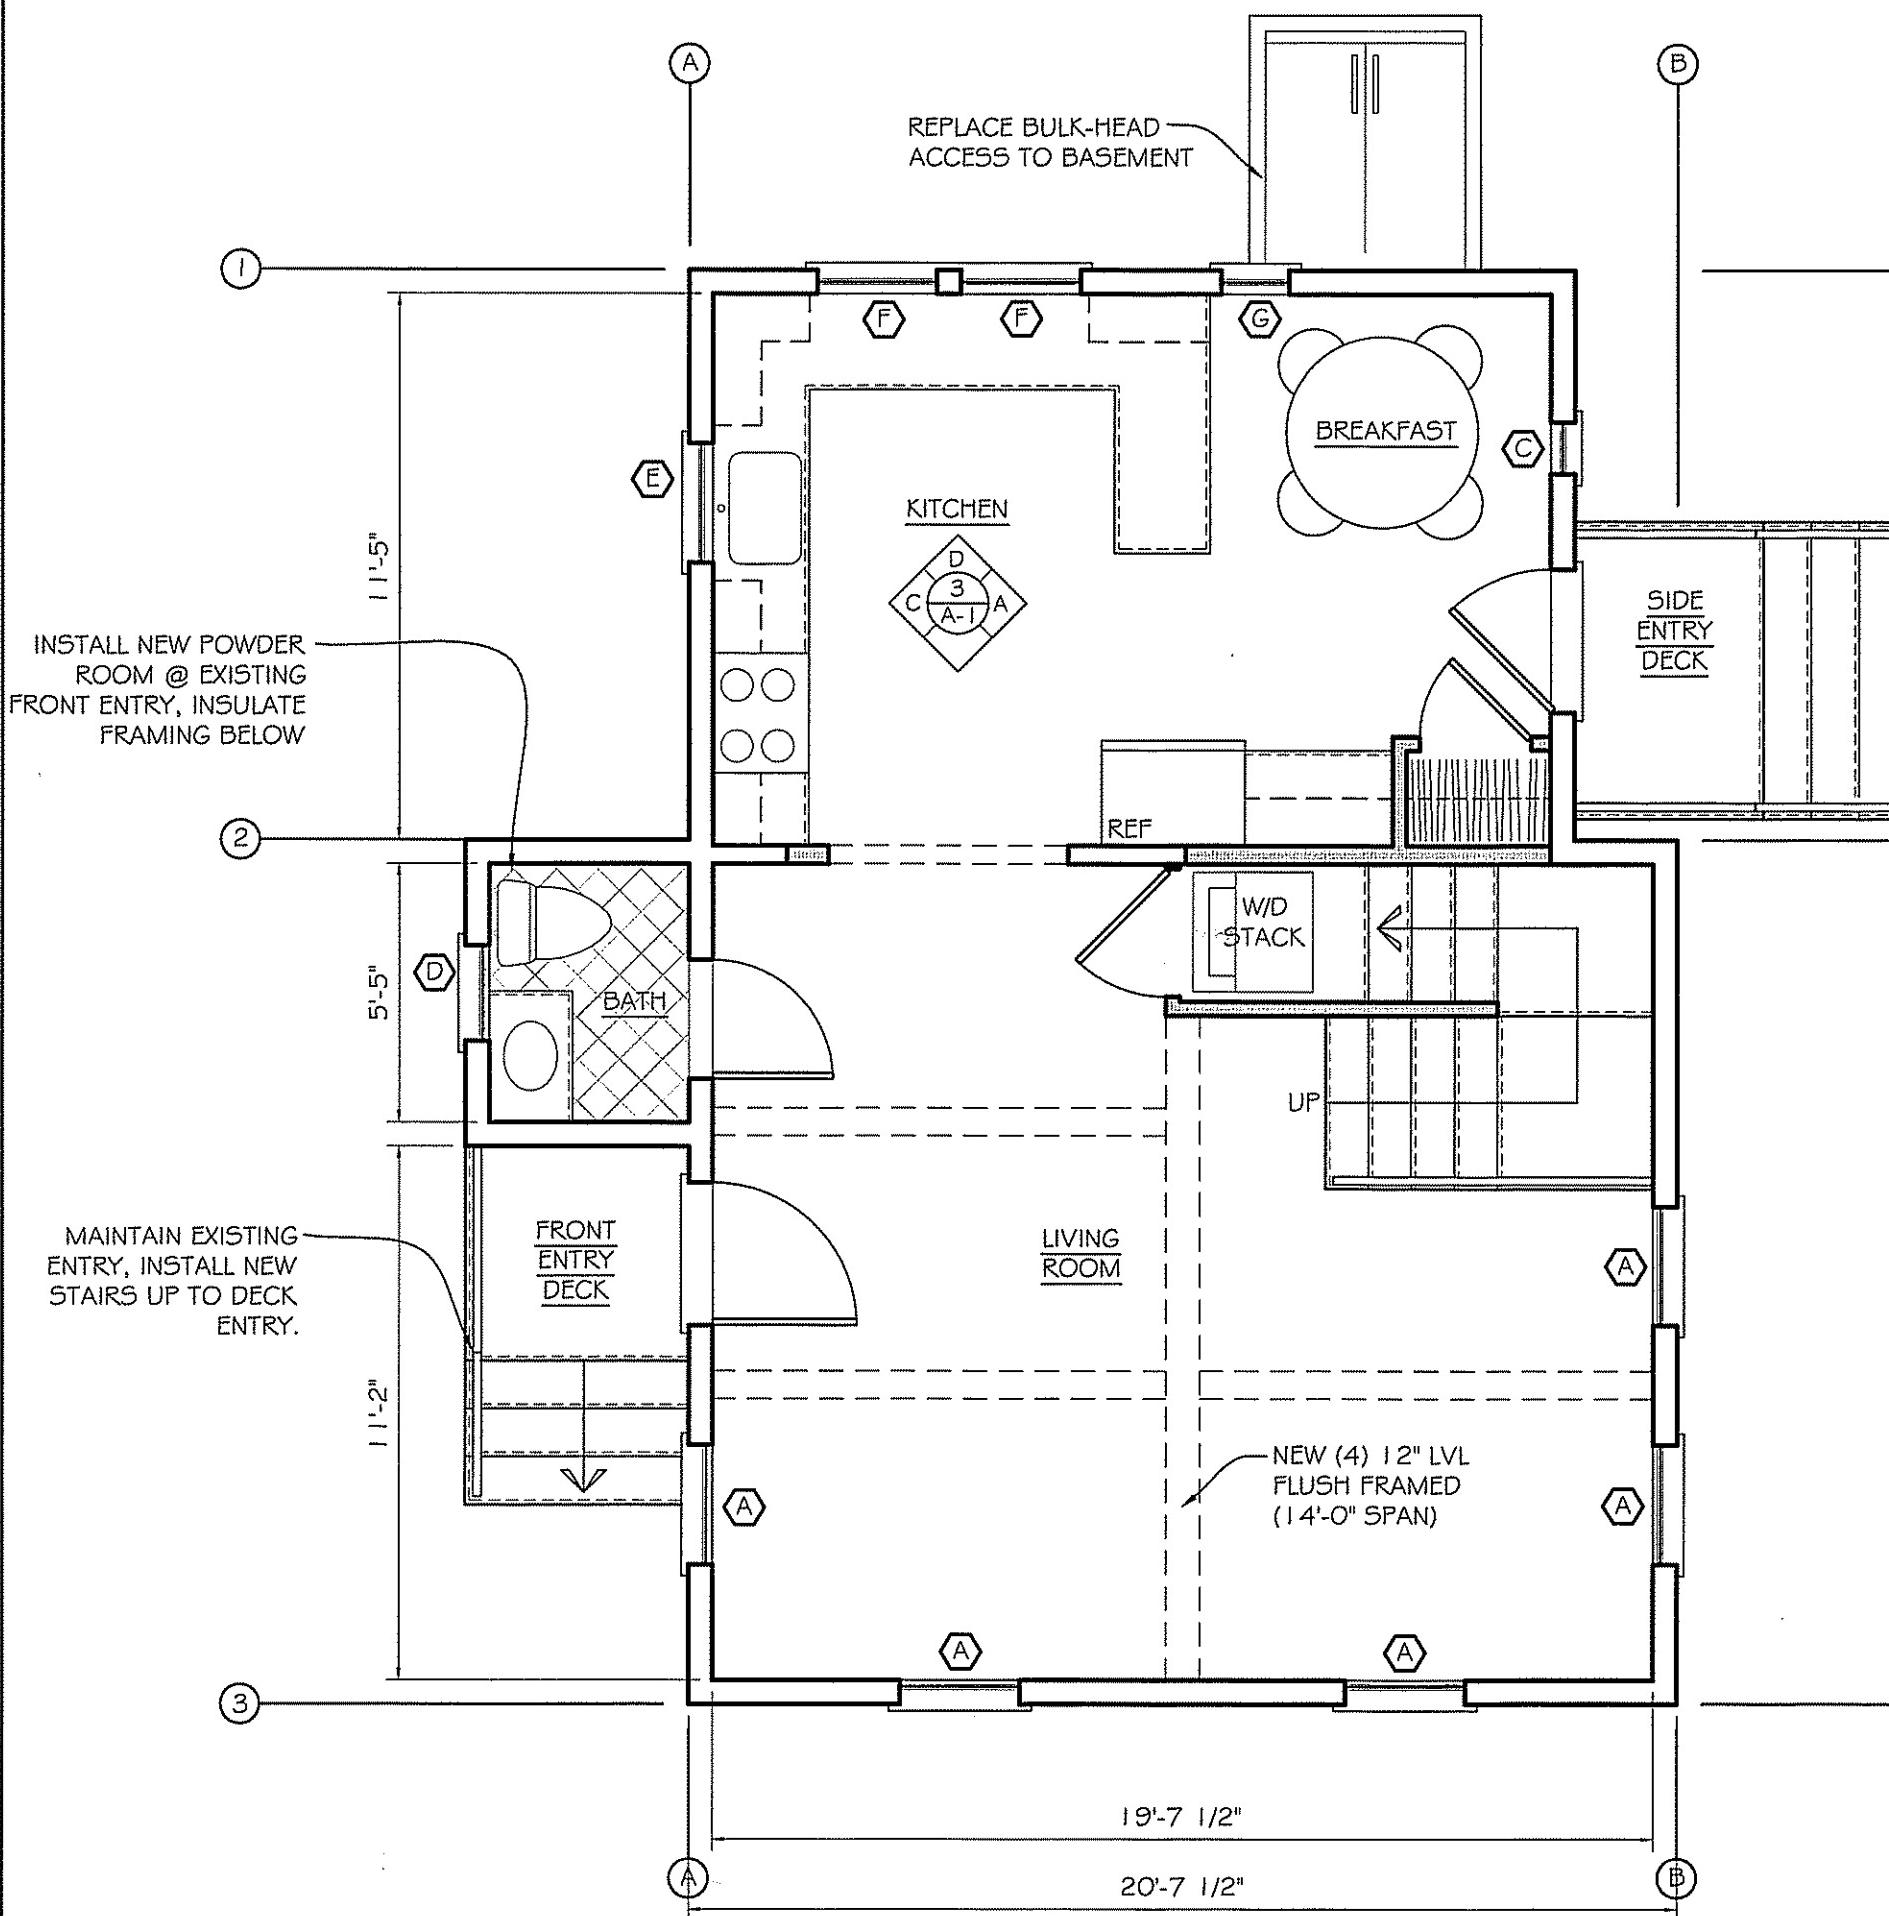


1 PROPOSED FIRST FLOOR PLAN

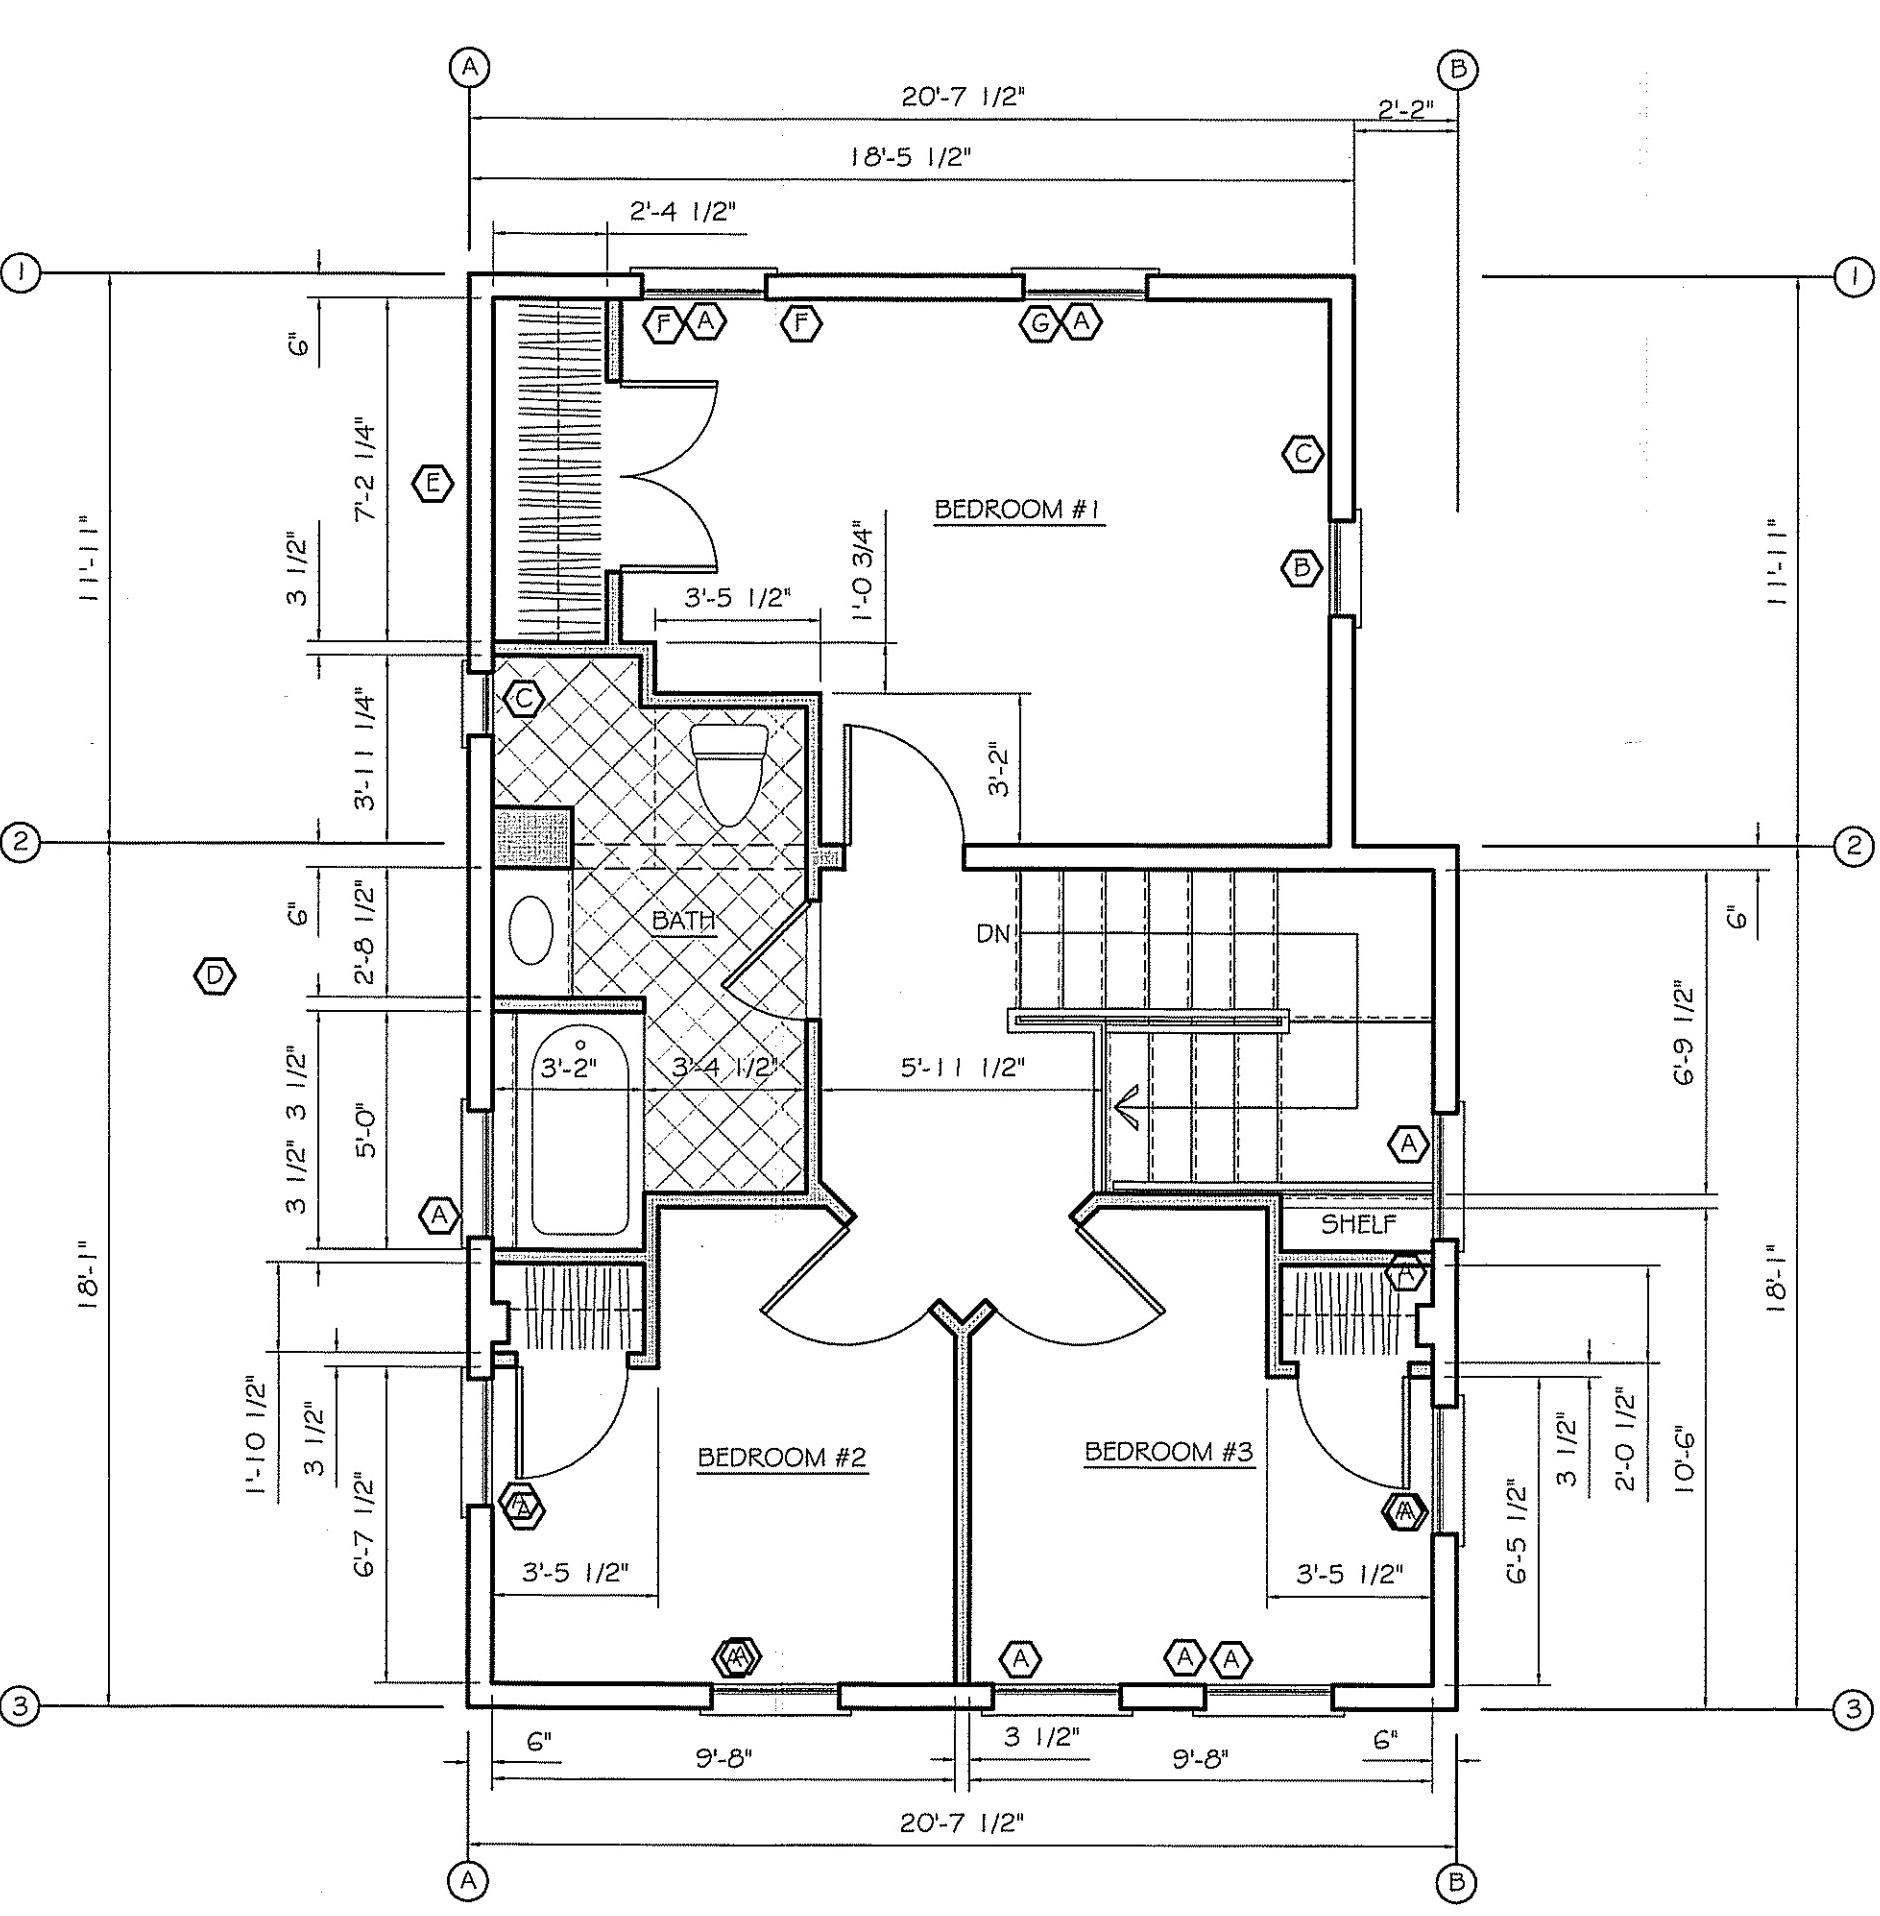

2 PROPOSED SECOND FLOOR PLAN

REVISIONS	DATE
Date:	JUNE 11 2014
Scale:	1/2" = 1'-0"
Drawn By:	ERIC JACOBSON
FILE:	

A-1

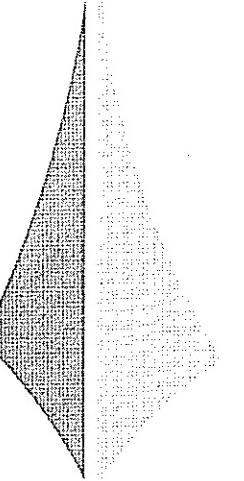

SPYRE
DESIGNWORKS

781-521-2838

7 BROWN RD.
SWAMPSOCKET MA 01907


WWW.SPYREDESIGN.COM

670R MASS AVE RENOVATION
MASSACHUSETTS AVE, ARLINGTON MA


PROPOSED ELEVATION

REVISIONS	DATE
Date:	JUNE 11 2014
Scale:	1/2" = 1'-0"
Drawn By:	ERIC JACOBSON
FILE:	

A-2

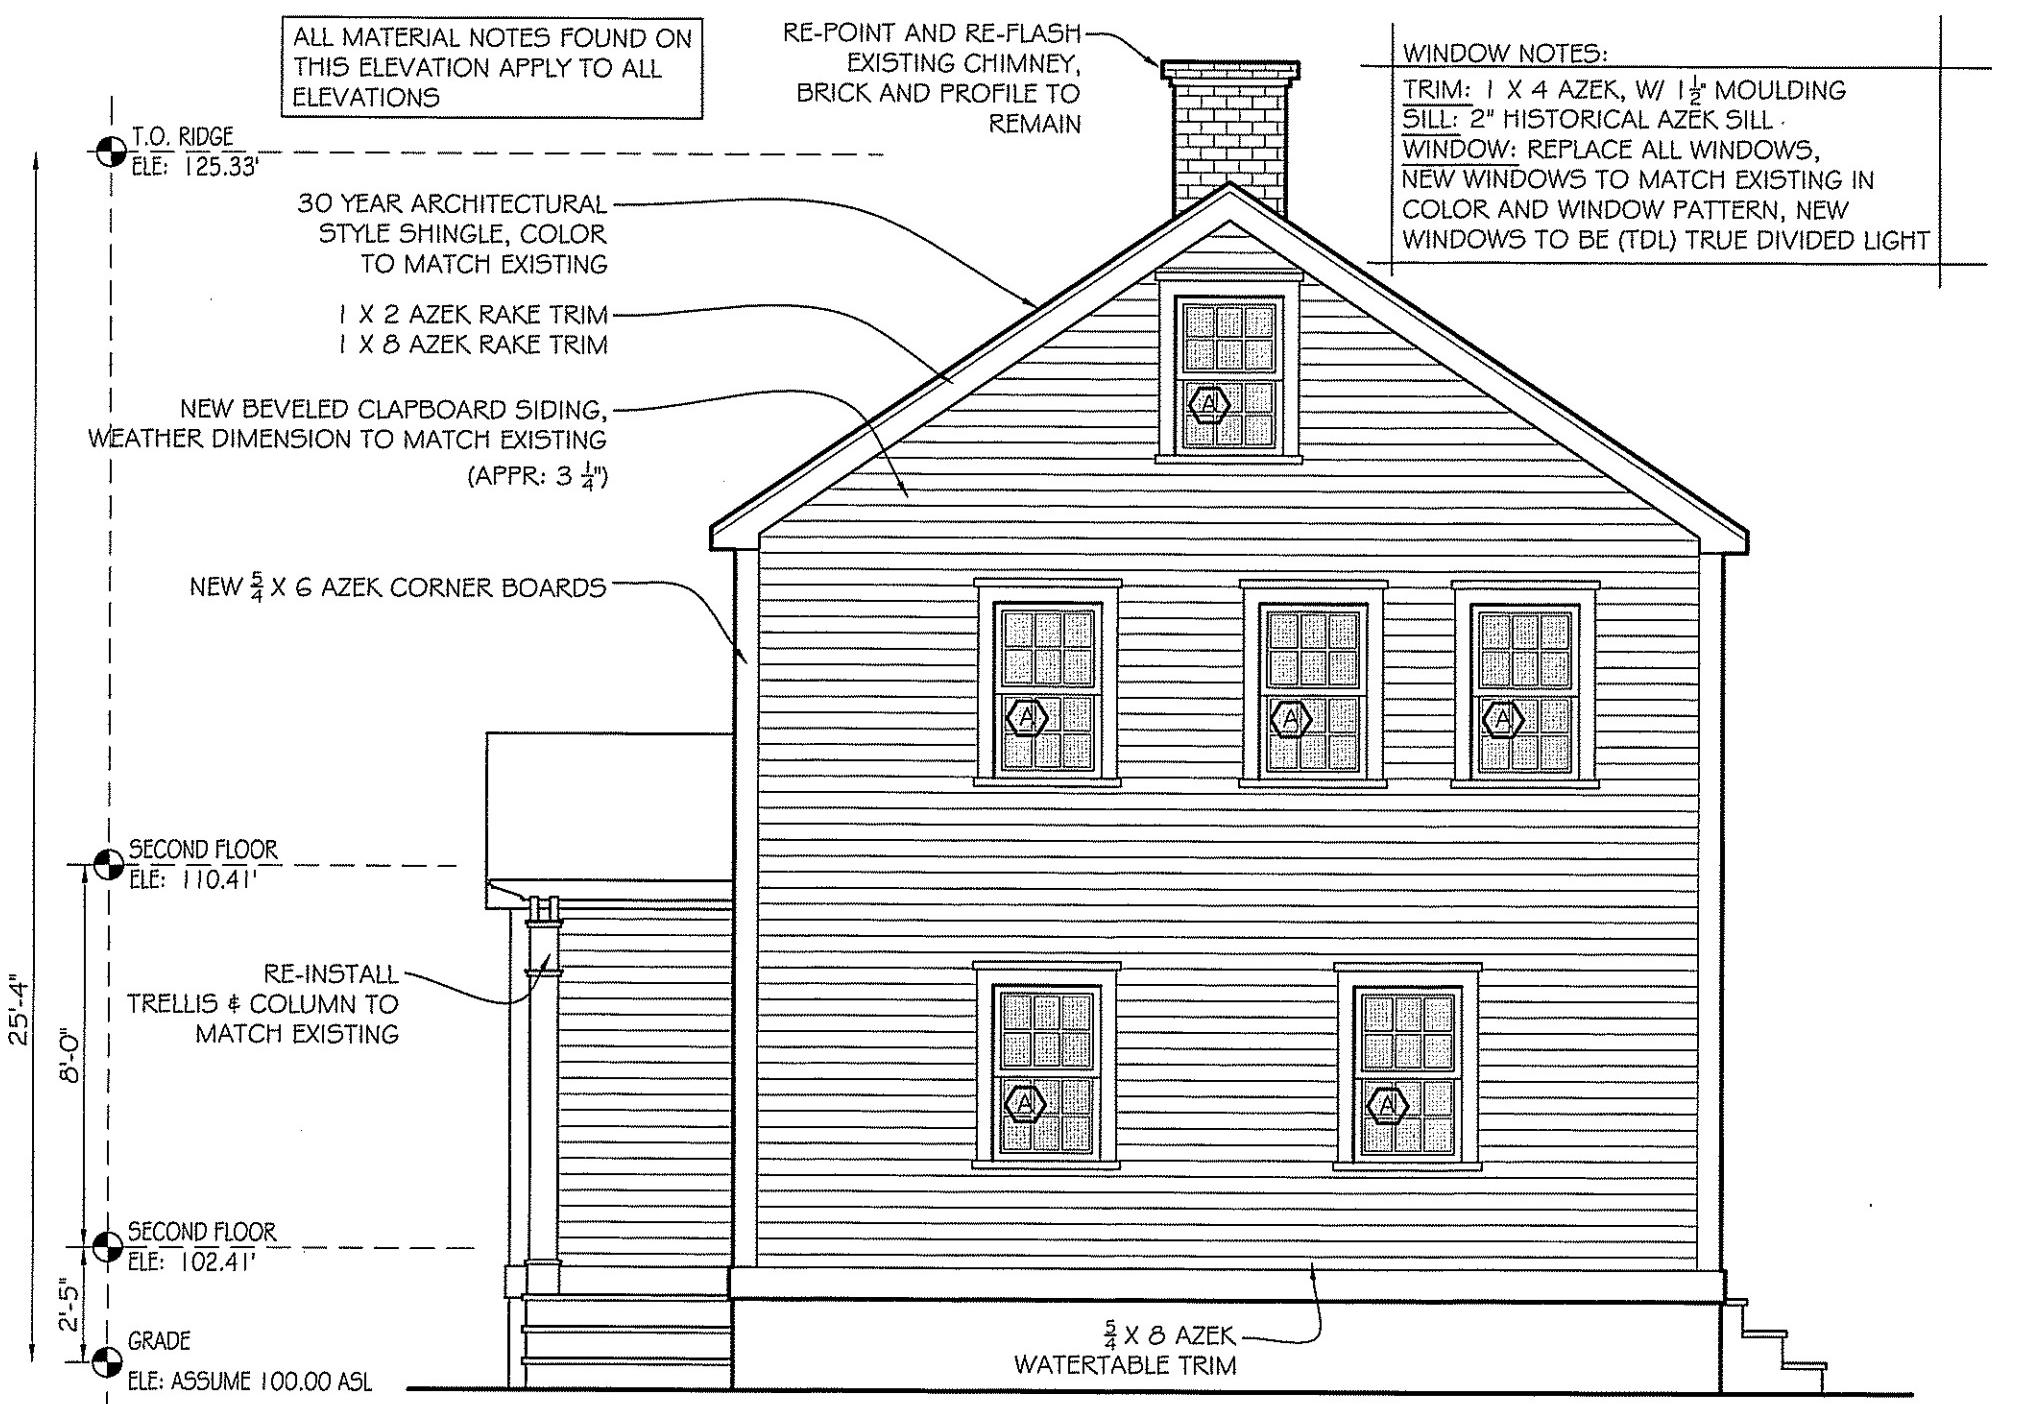


1 FRONT ELEVATION

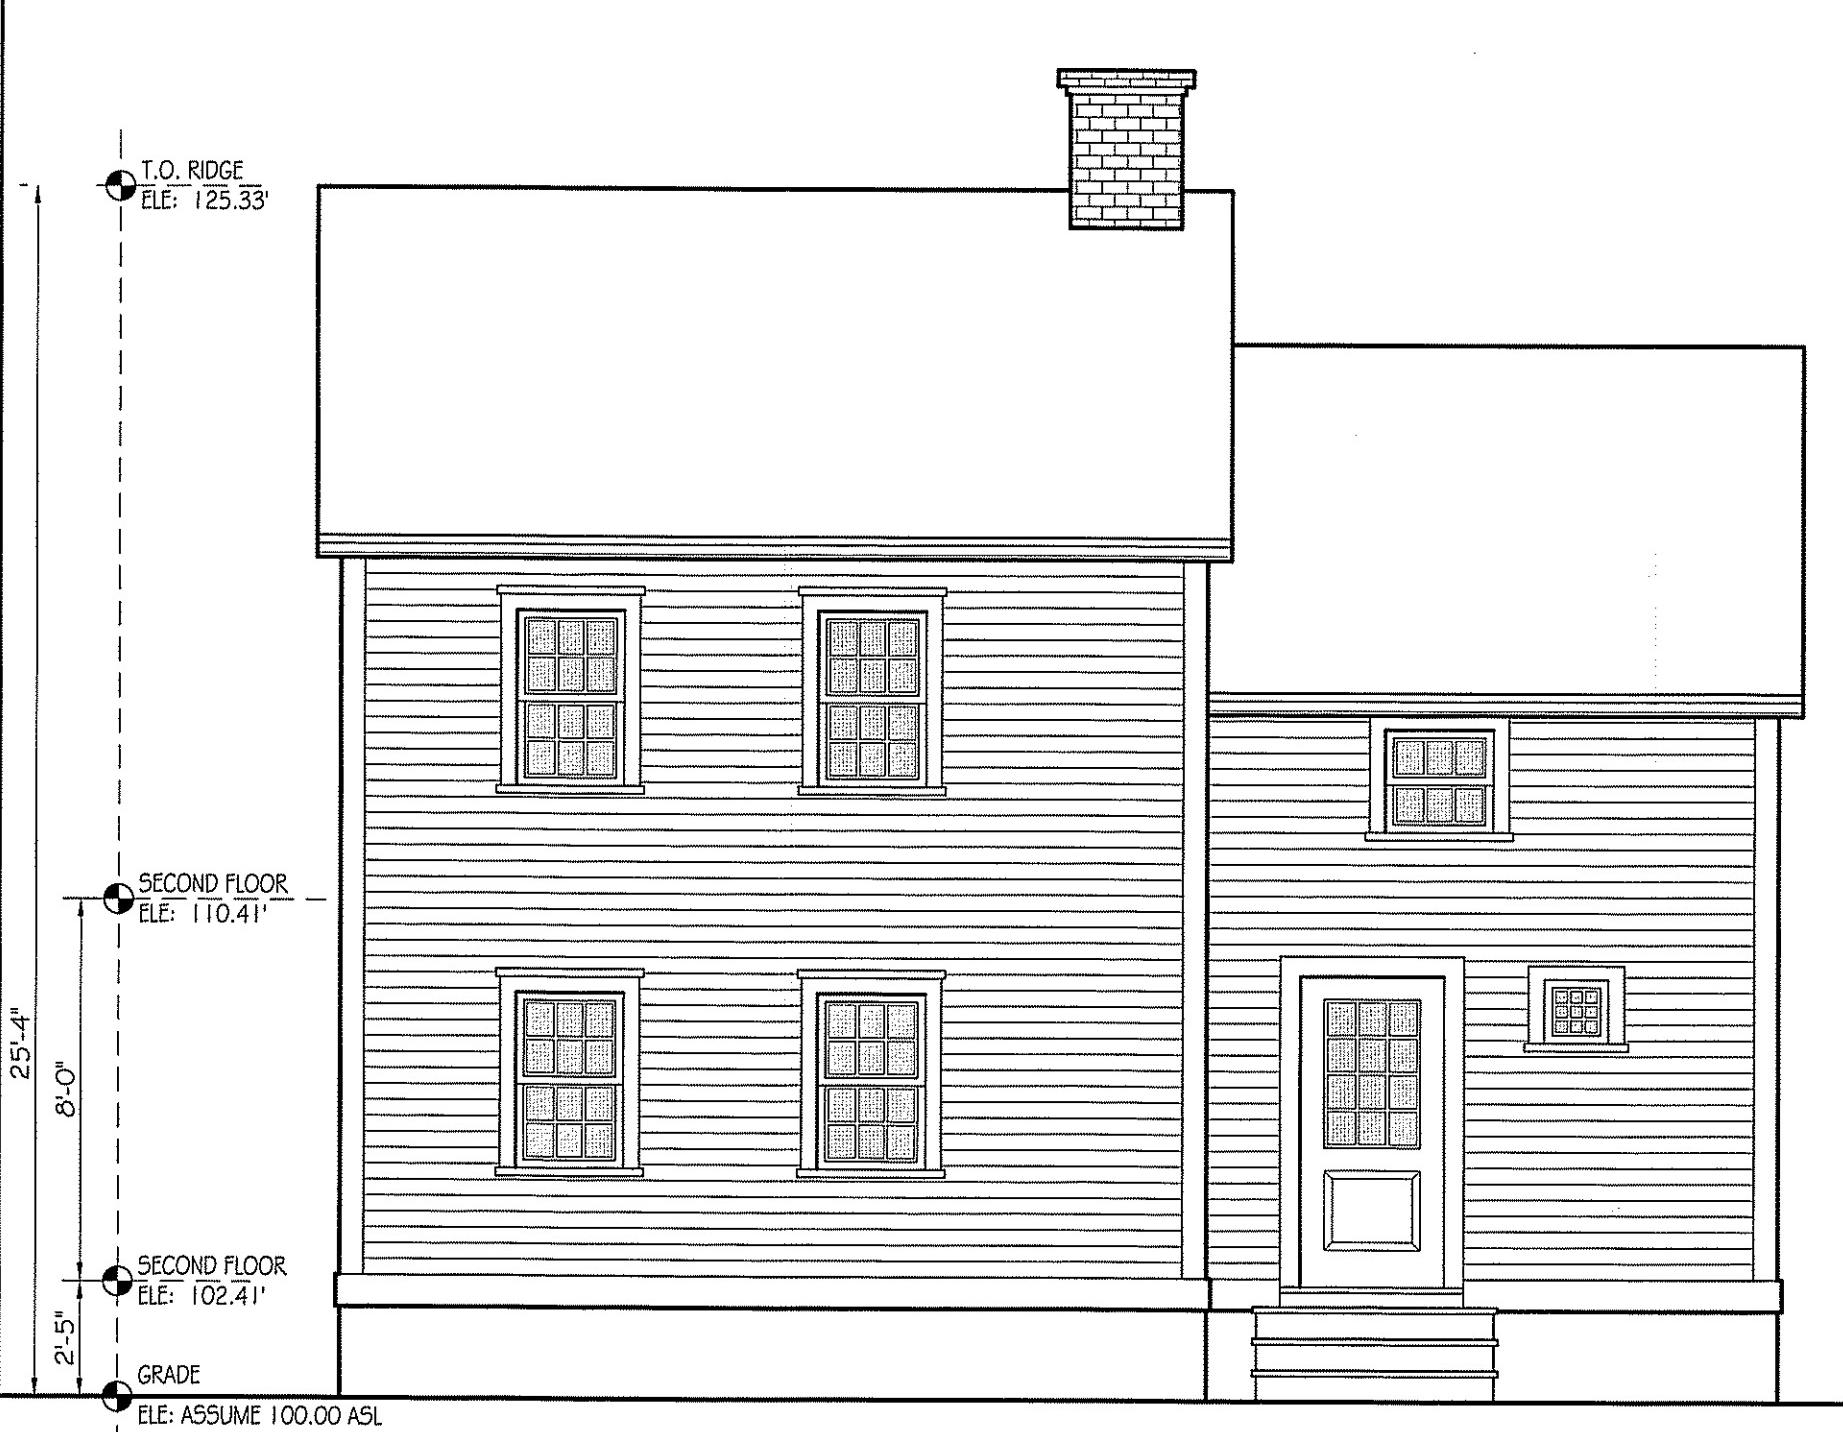

2 SIDE ELEVATION



3 SIDE ELEVATION

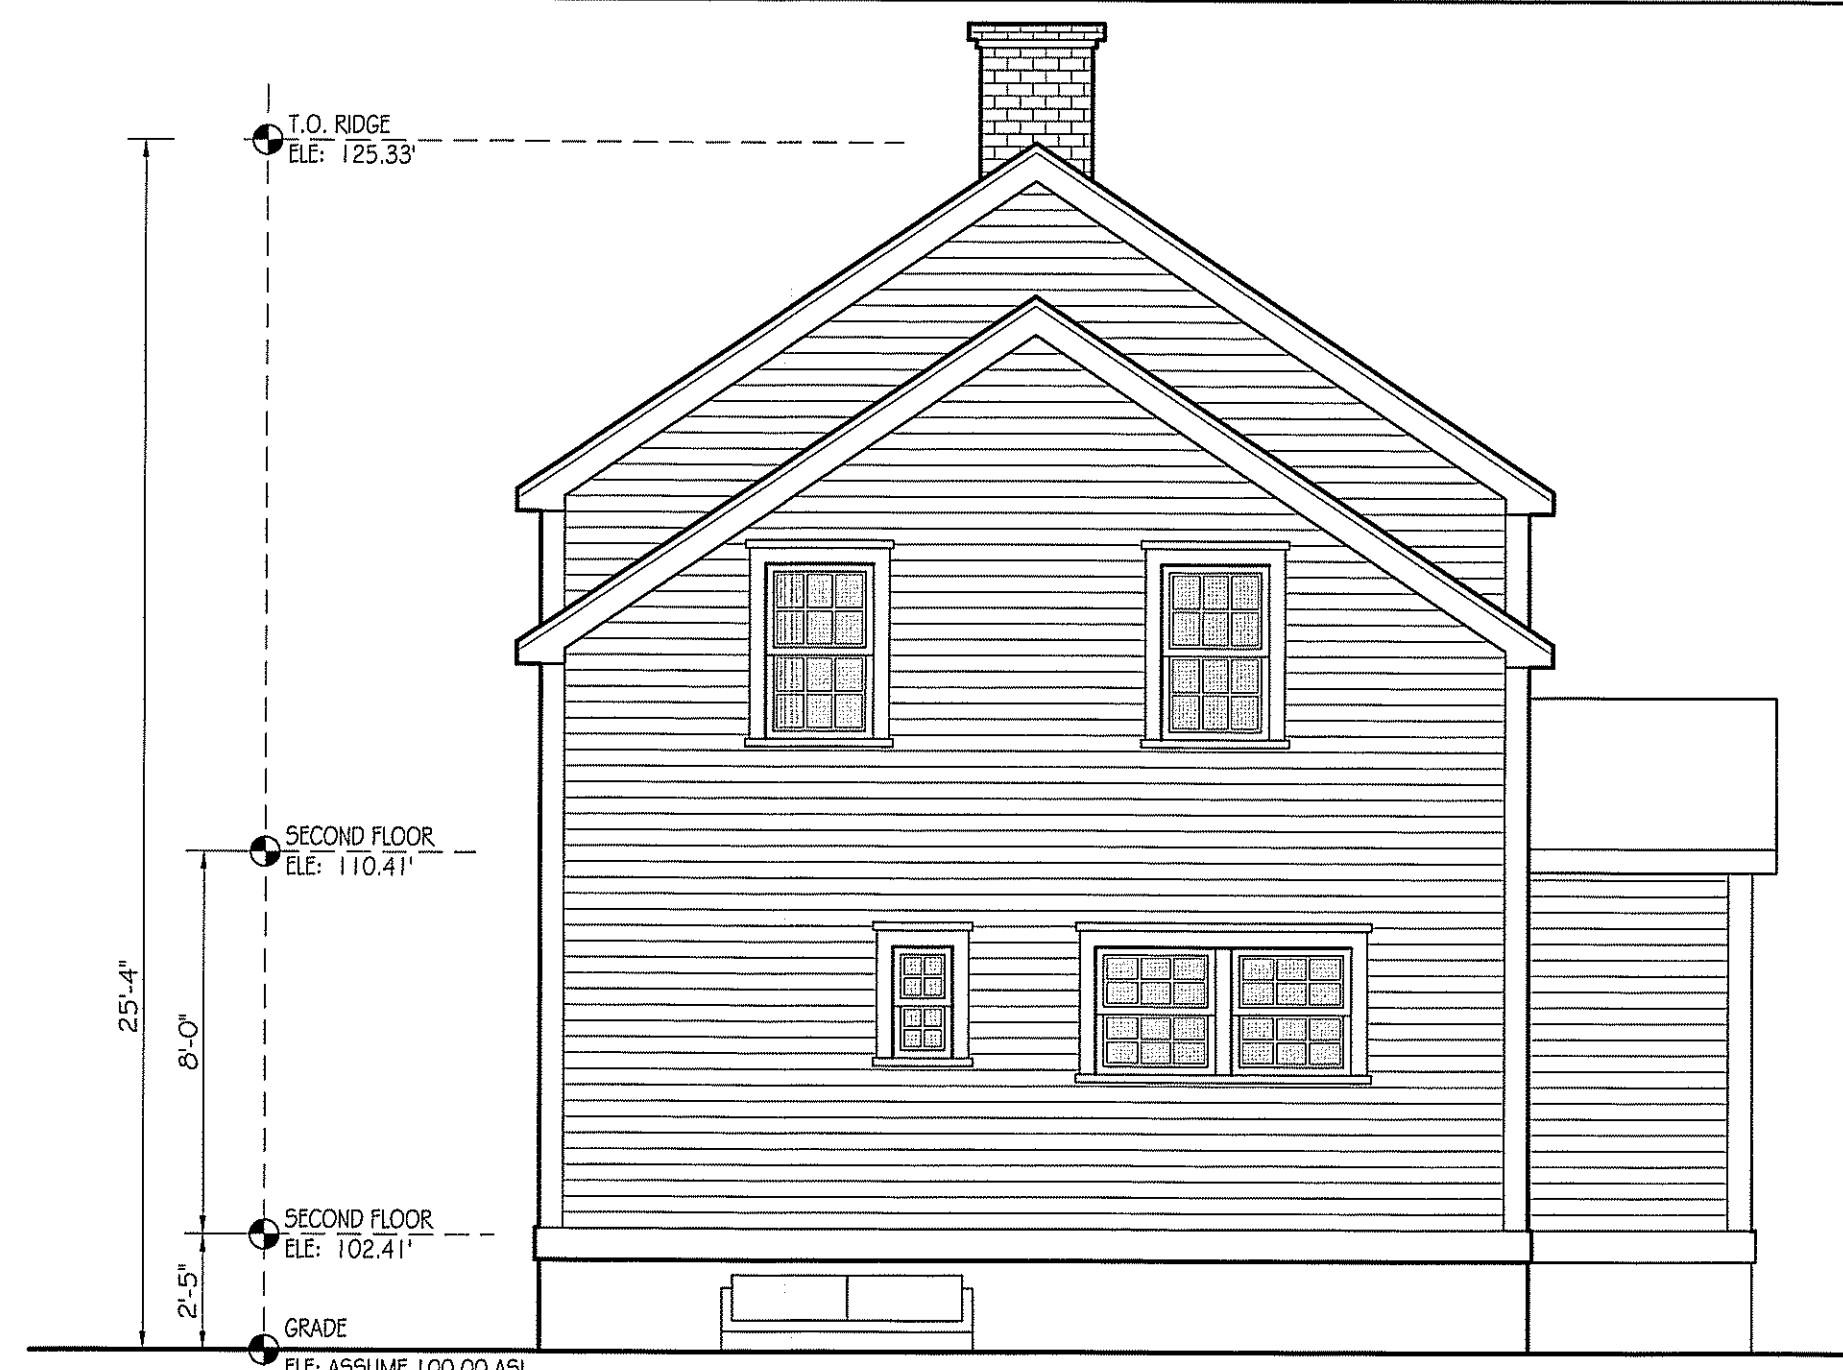

4 REAR ELEVATION